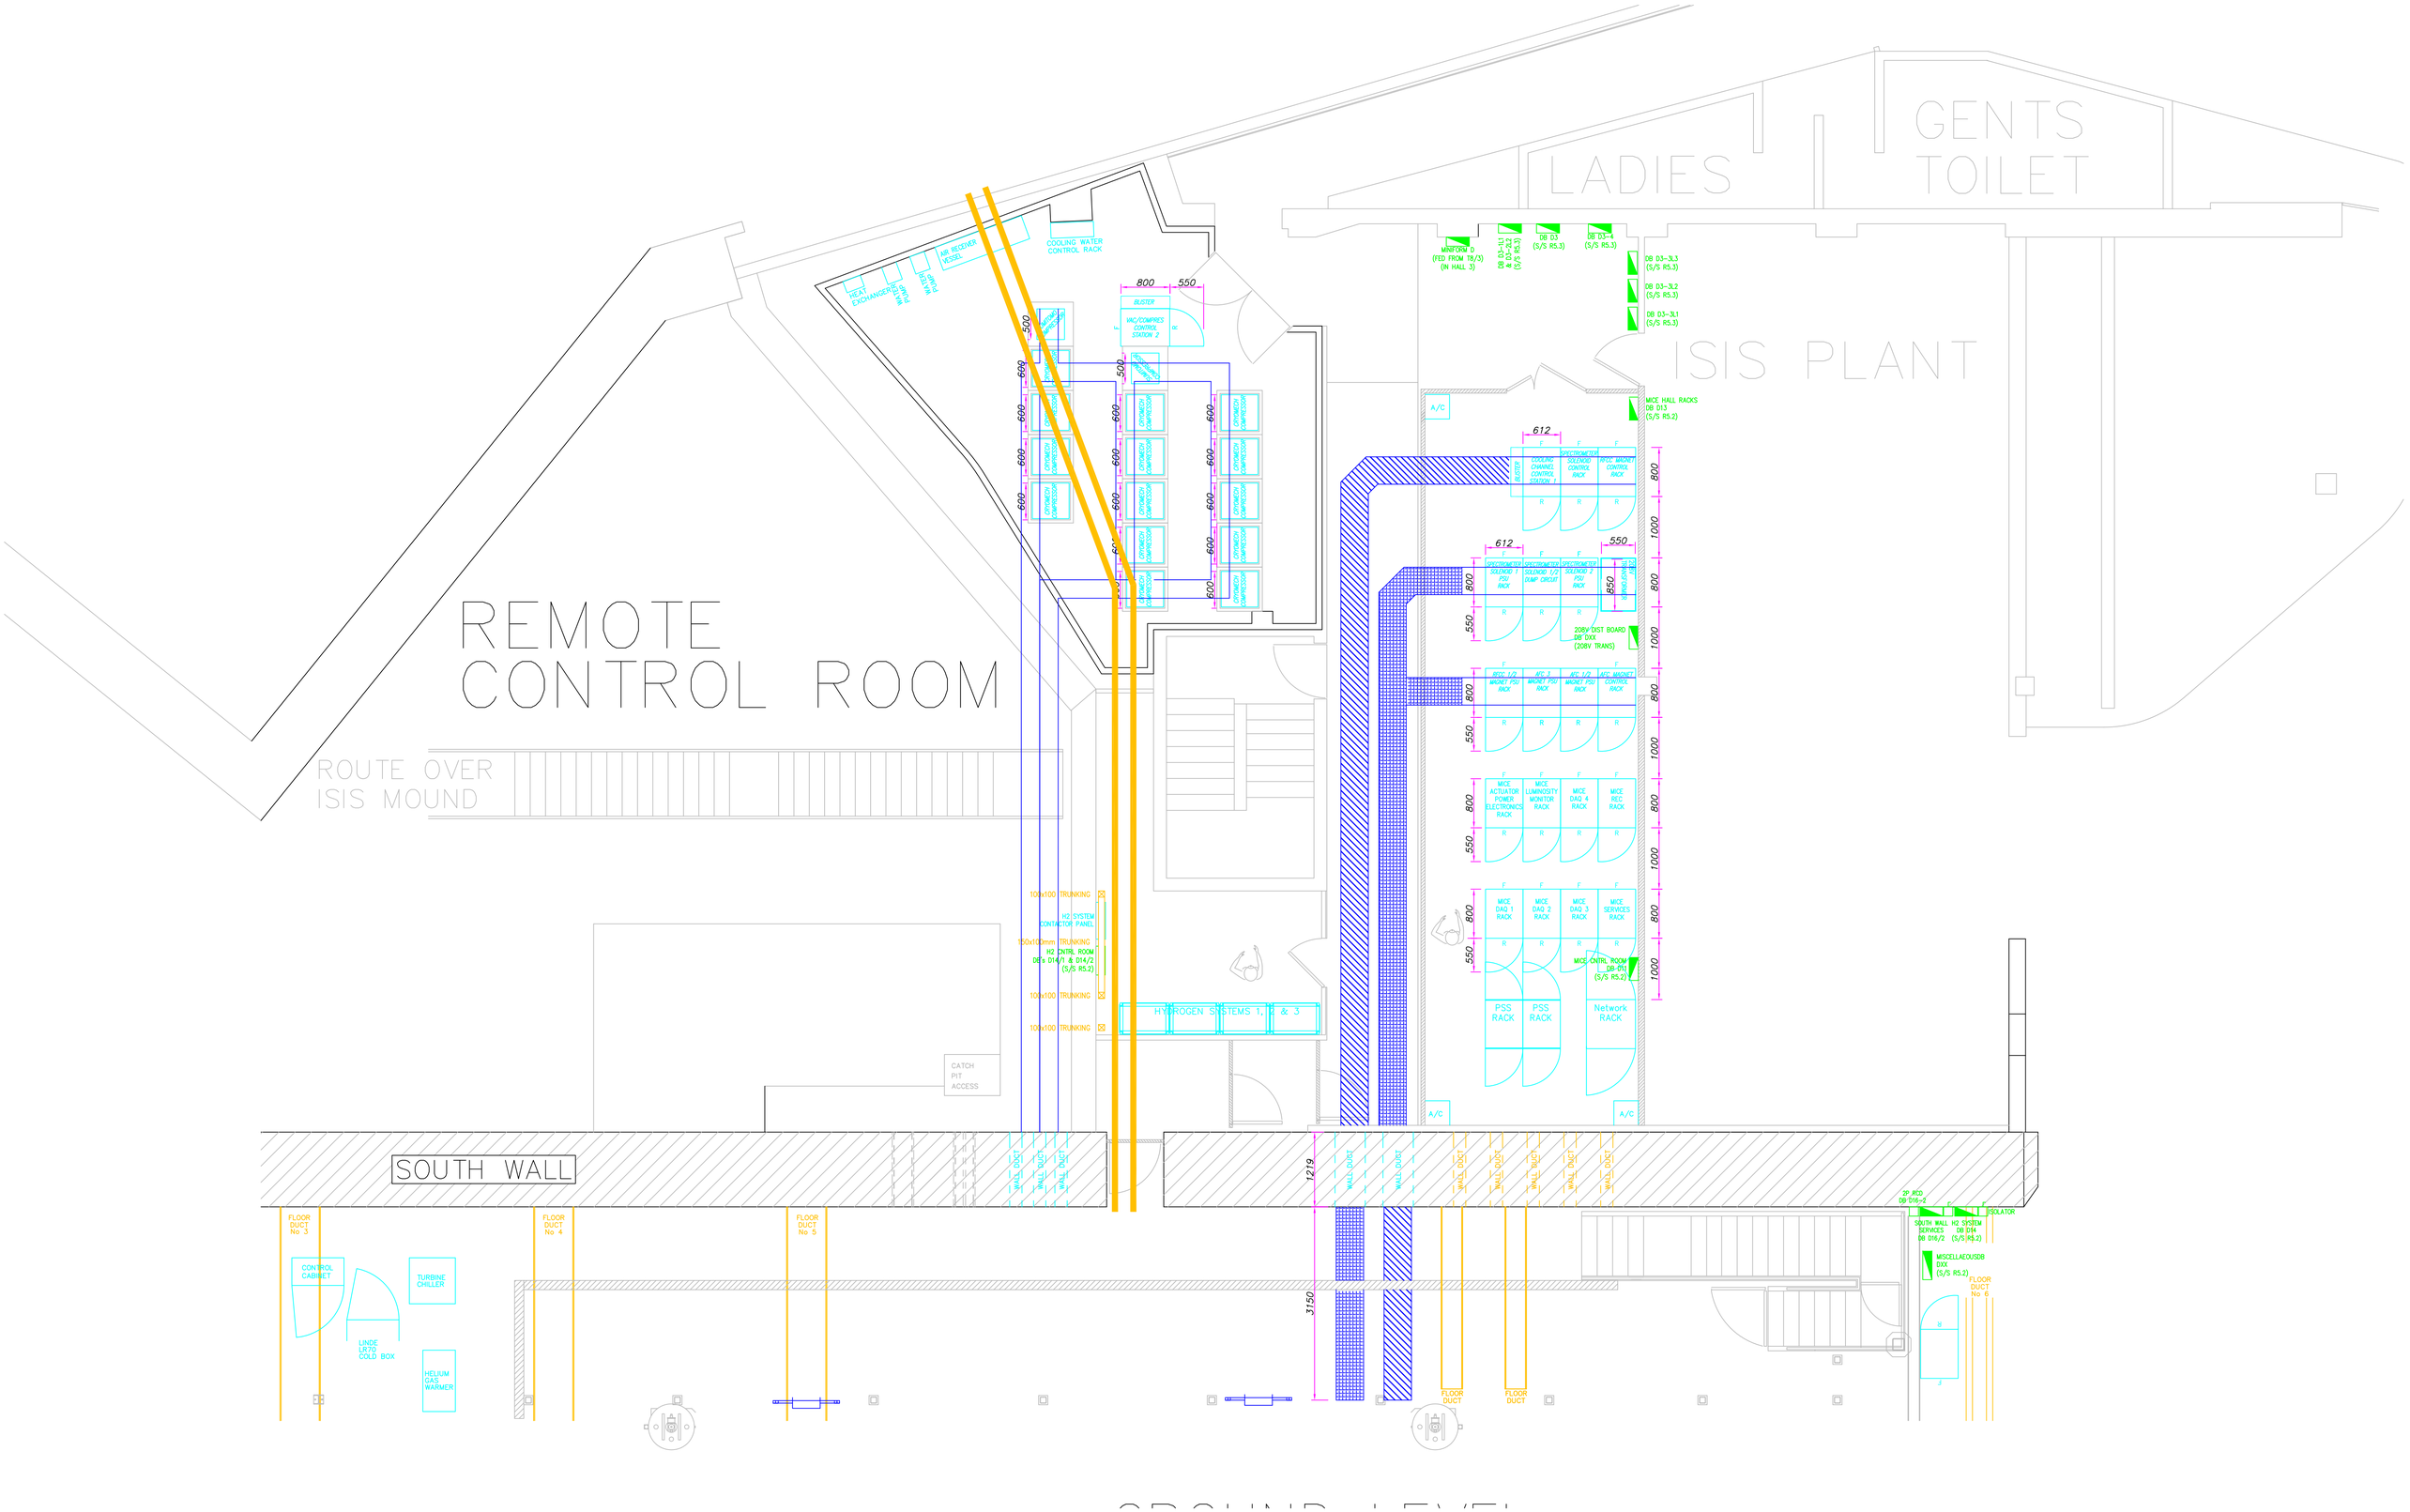

LADIES
GENTS TOILET
ISIS PLANT
REMOTE CONTROL ROOM
ROUTE OVER ISIS MOUND
SOUTH WALL
COOLING WATER CONTROL RACK
HYDROGEN SYSTEMS 1, 2 & 3
PSS RACK
PSS RACK
Network RACK
CATCH PIT ACCESS
CONTROL CABINET
TURBINE CHILLER
LINDE LR70 COLD BOX
HELIUM GAS WARMER