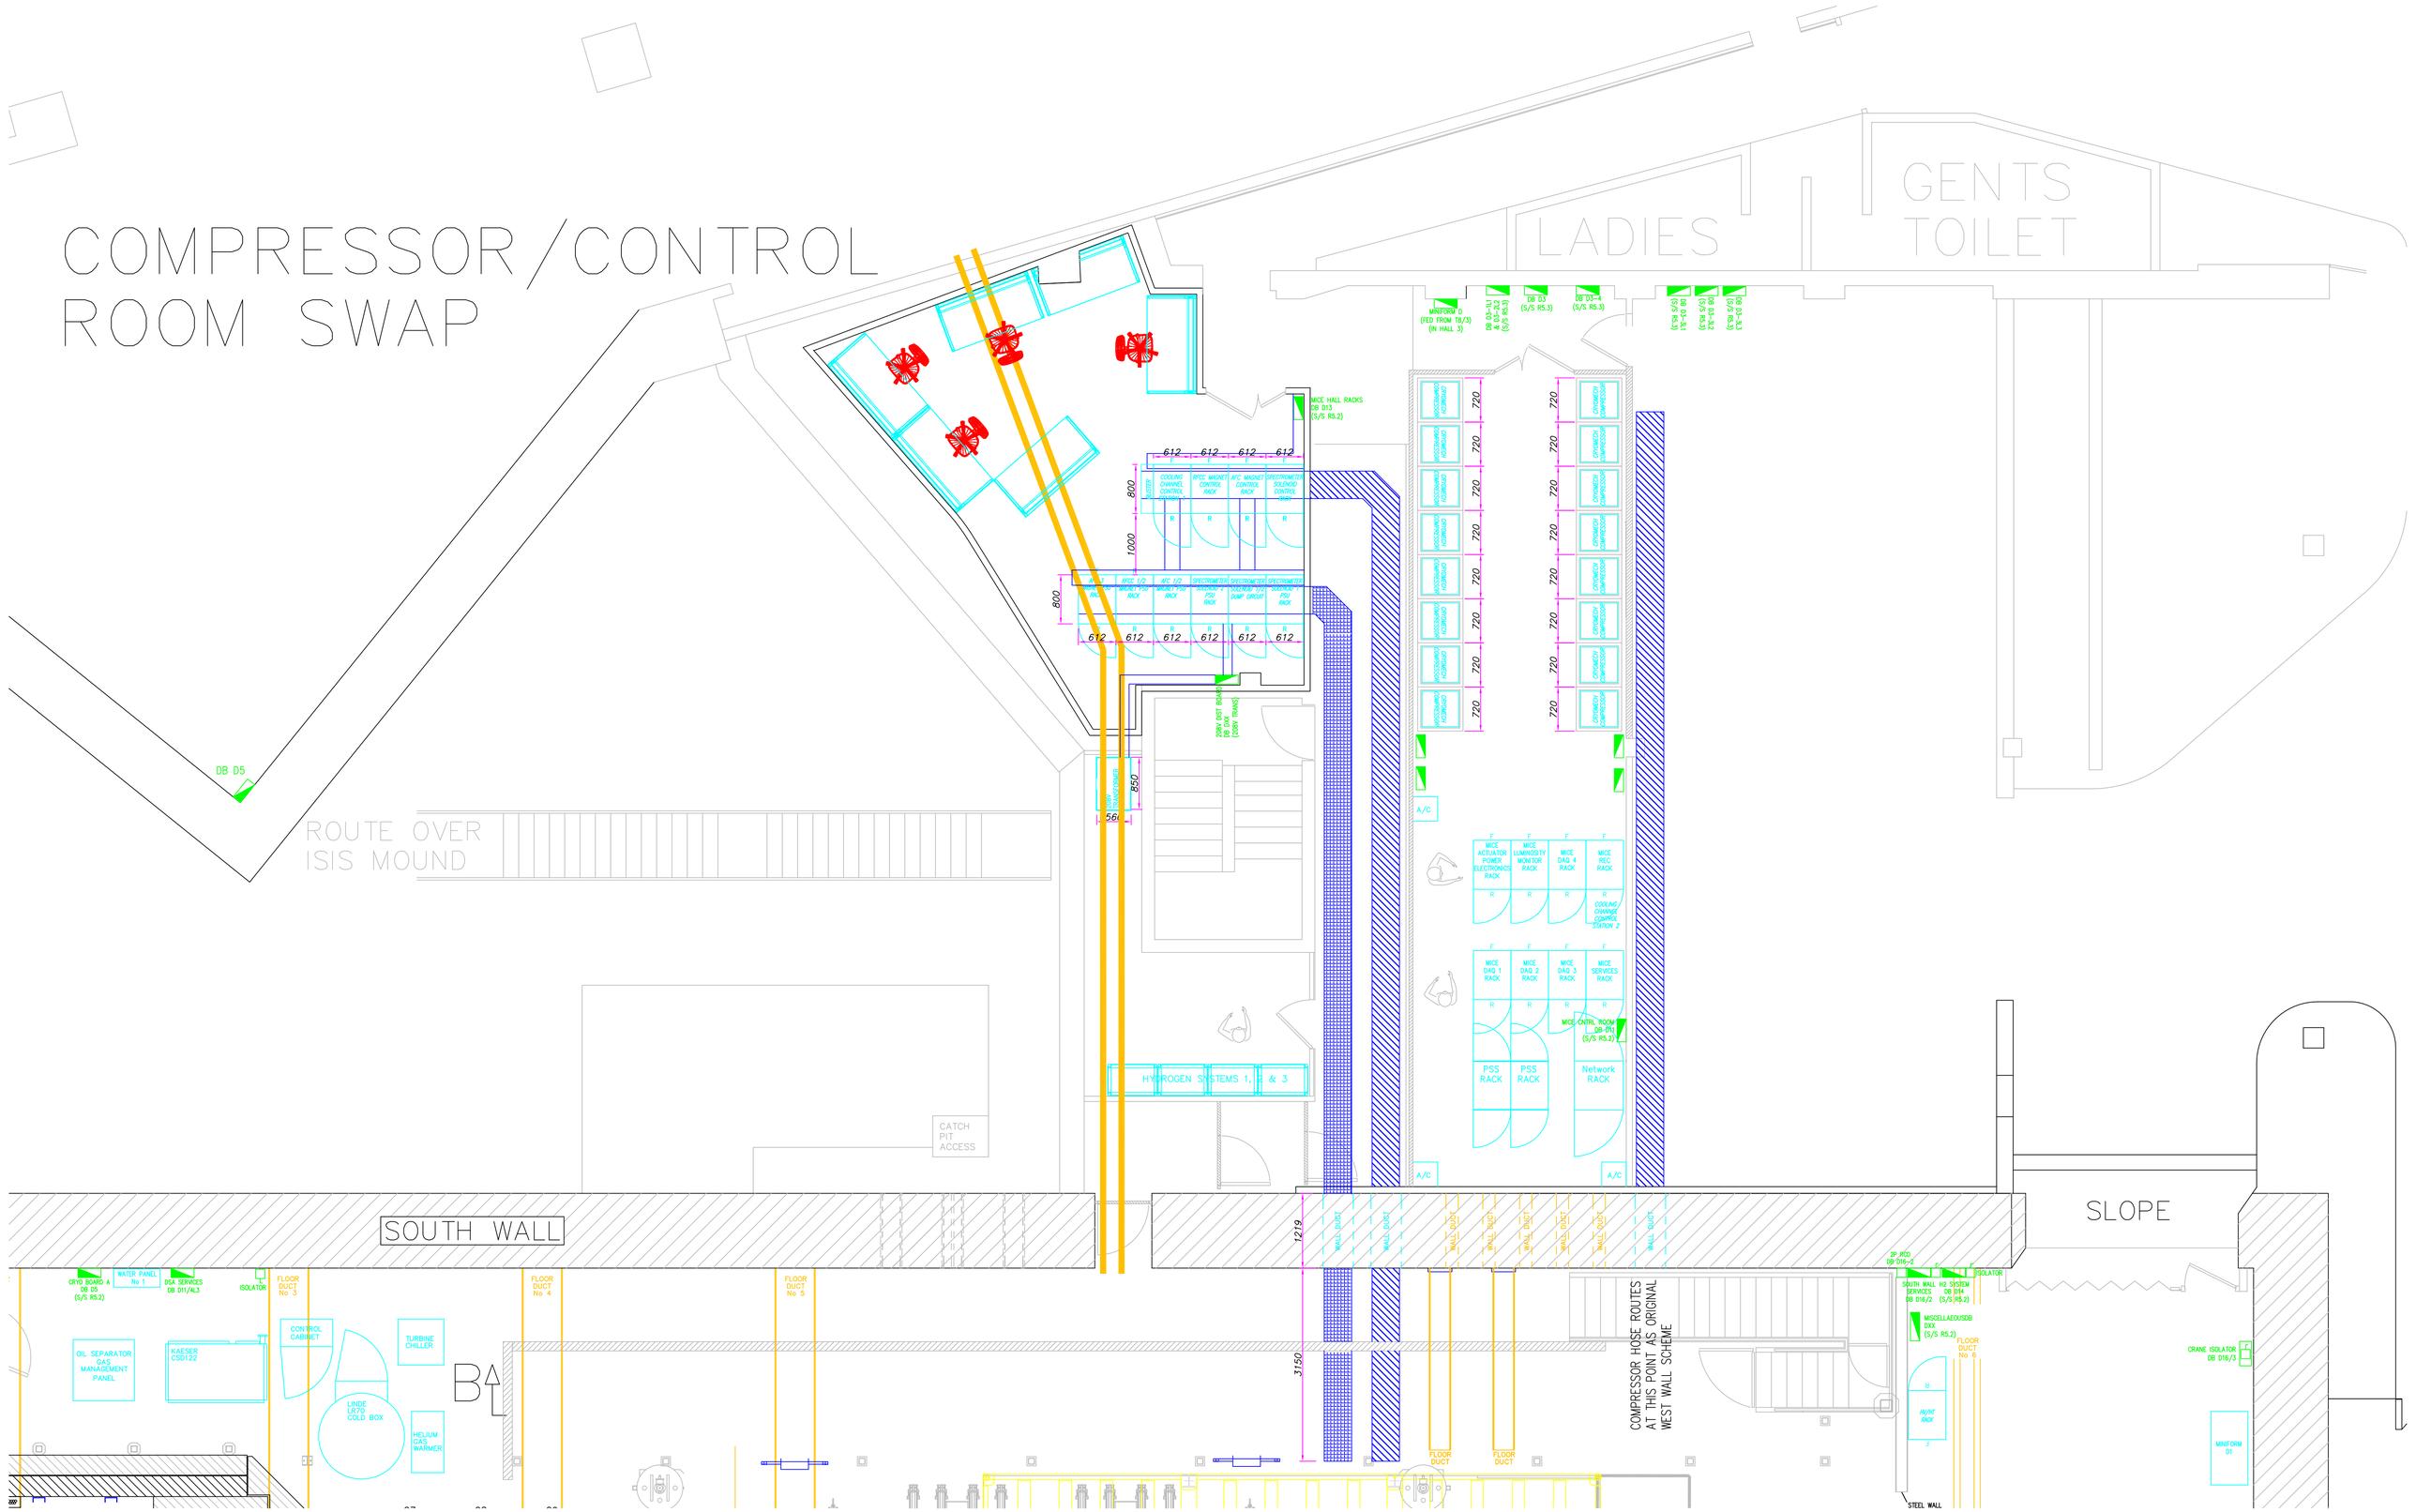
COMPRESSOR/CONTROL
ROOM SWAP
LADIES
GENTS
TOILET
ROUTE OVER
ISIS MOUND
DB D5
SOUTH WALL
SLOPE
HYDROGEN SYSTEMS 1, 2 & 3
CATCH
PIT
ACCESS
PSS
RACK
PSS
RACK
Network
RACK
COMPRESSOR HOSE ROUTES
AT THIS POINT AS ORIGINAL
WEST WALL SCHEME
OIL SEPARATOR
GAS
MANAGEMENT
PANEL
KAESER
CSD122
CONTROL
CABINET
TURBINE
CHILLER
LINDE
LR70
COLD BOX
HELIUM
GAS
WARMER
FLOOR
DUCT
No 3
FLOOR
DUCT
No 4
FLOOR
DUCT
No 5
FLOOR
DUCT
No 6
STEEL WALL
MINIFORM
D1
CRANE ISOLATOR
DB D16/3
ISOLATOR
A/C
612
800
1000
850
720
1219
3150